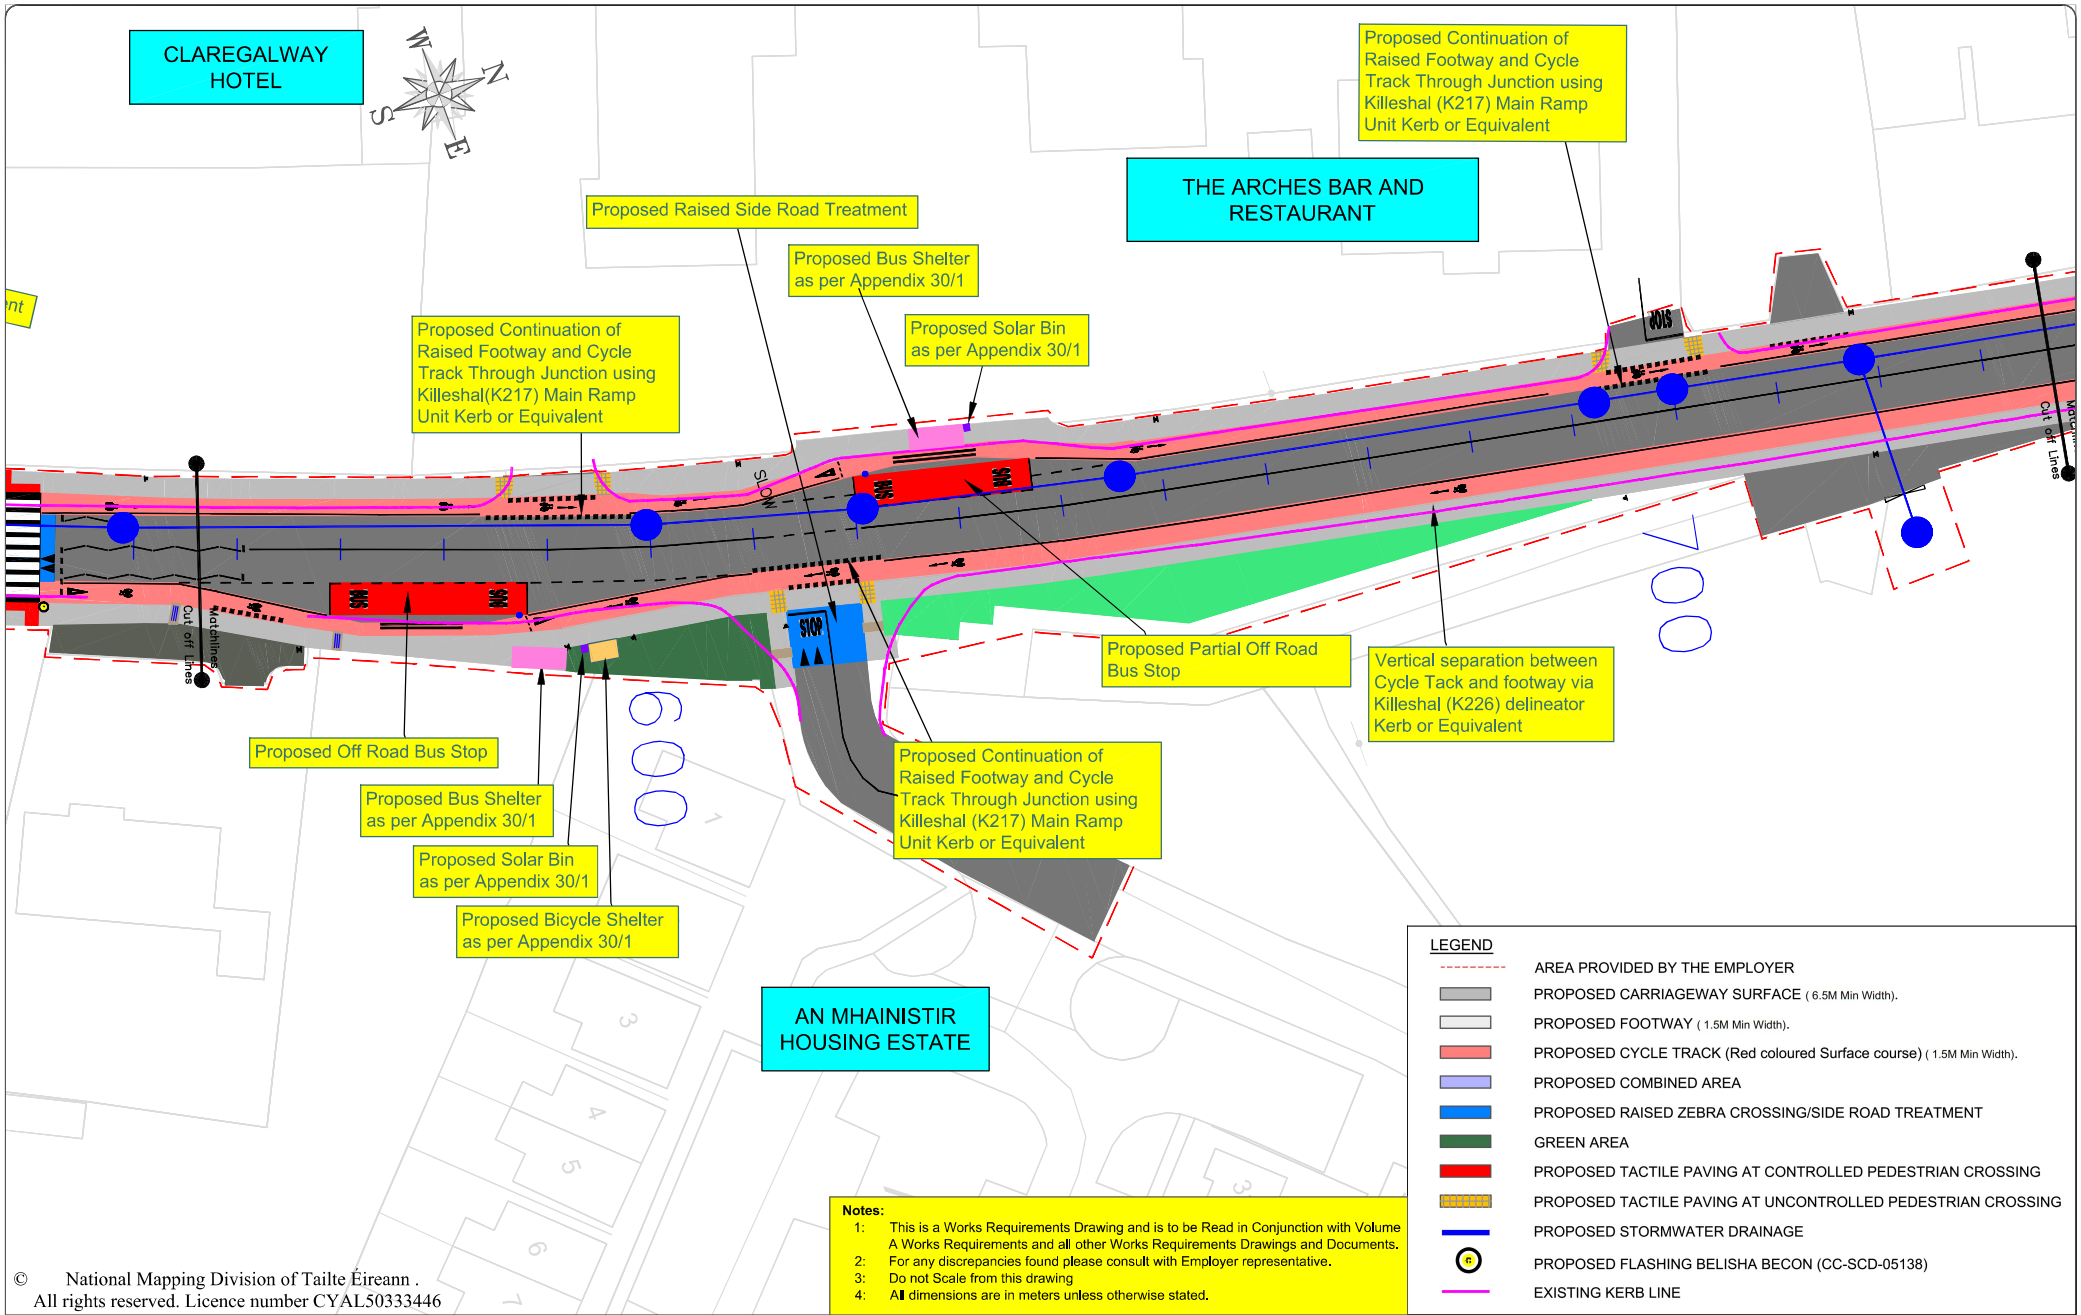


Notes:

1: This is a Works Requirements Drawing and is to be Read in Conjunction with Volume A Works Requirements and all other Works Requirements Drawings and Documents.
2: For any discrepancies found please consult with Employer representative.
3: Do not Scale from this drawing
4: All dimensions are in meters unless otherwise stated.

© National Mapping Division of Tailte Éireann .
All rights reserved. Licence number CYAL50333446

National Roads Project Office, Galway County Council, Corporate House, Ballybrit Business Park, Galway
Uinsinn Finn, Director of Services for Physical Infrastructure, Fire and Emergency and Climate Change, Galway County Council

REVISION:	MADE BY:	DATE:

PROJECT:	N83 Baile Chlóir Traffic Calming and Road Restoration Scheme
COMPONENT:	Work Requirement Drawings
TITLE:	Proposed Layout Plan (Sheet 5 of 8)
DESIGNED BY:	FILE NO.:
DRAWN BY: DMcG	SCALE: 1:250 @ A1 — DRAWING NO.: — REVISION:
CHECKED BY: P.S.	DATE: July 2025 — 2025-RCT-5000-7005 — A