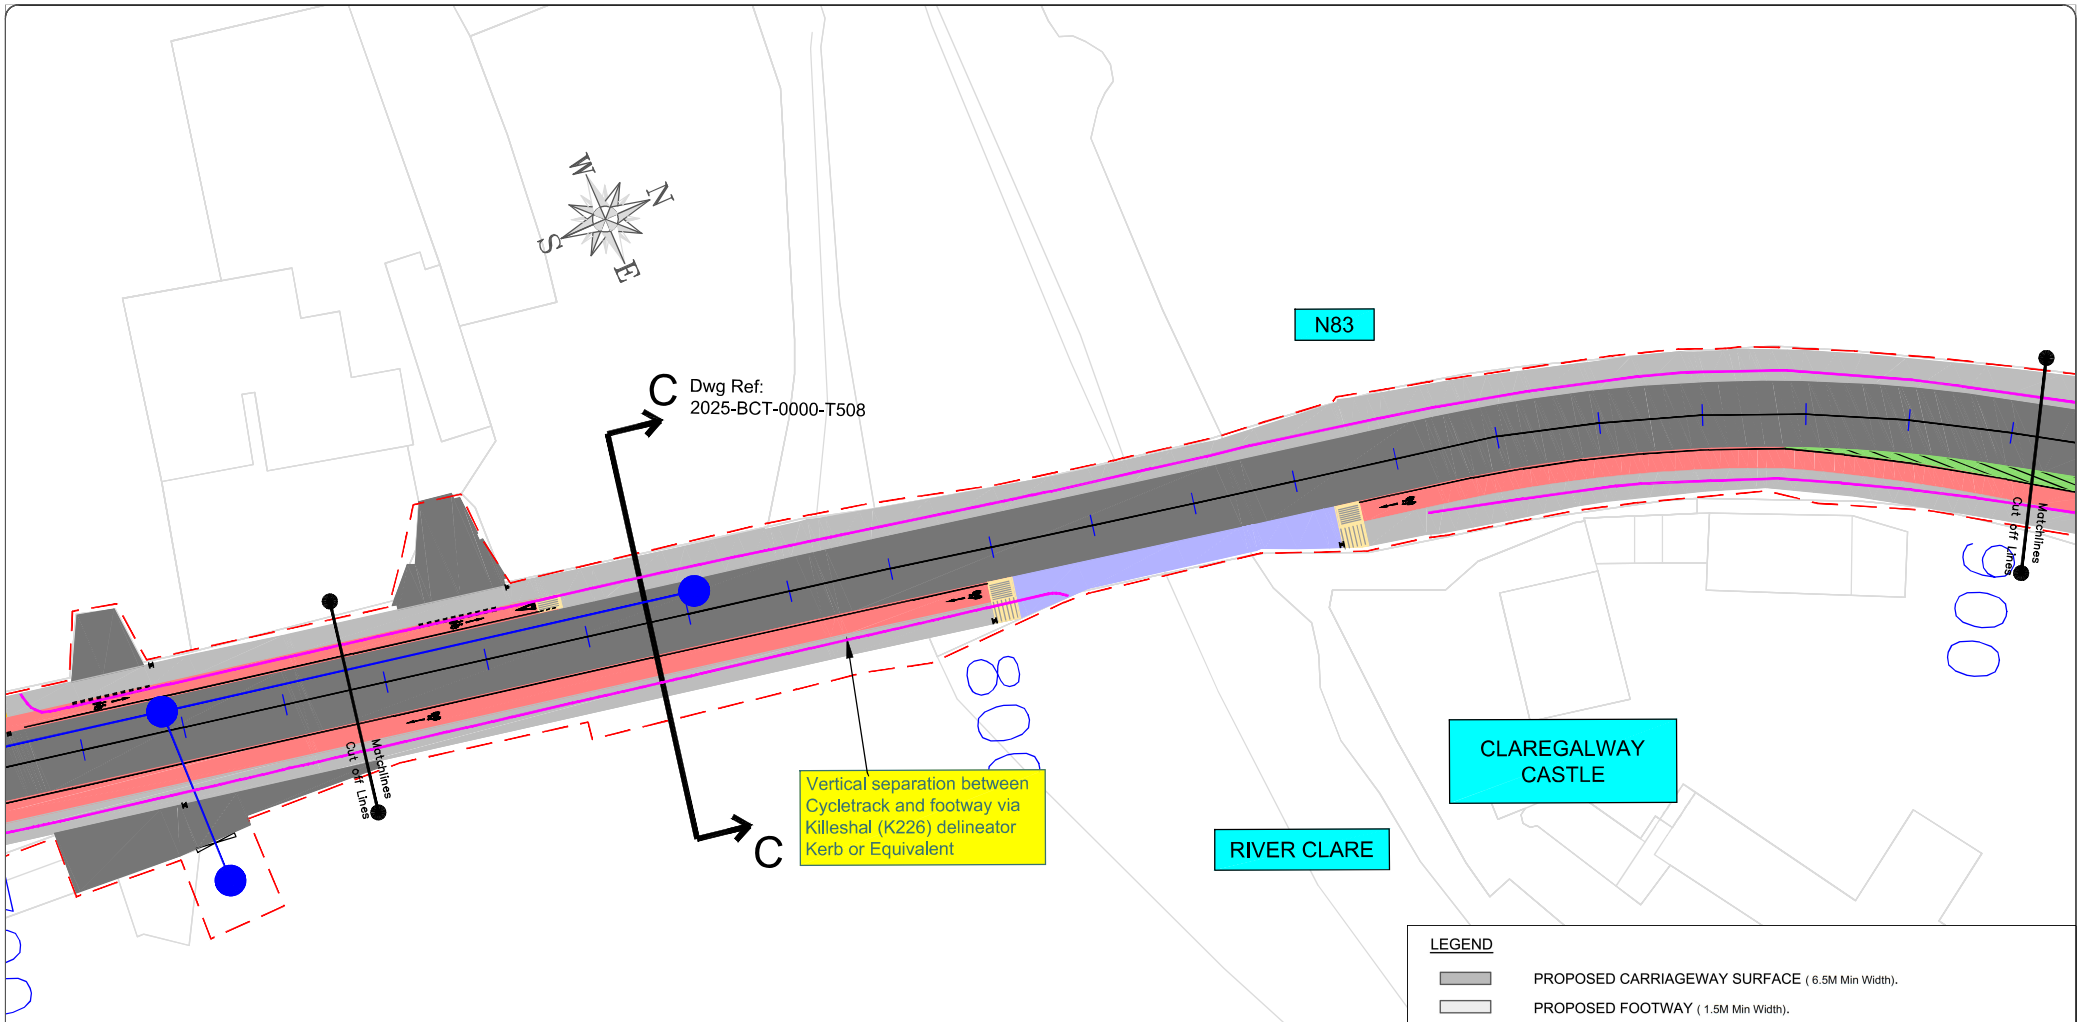

LEGEND

- PROPOSED CARRIAGEWAY SURFACE (6.5M Min Width).
- PROPOSED FOOTWAY (1.5M Min Width).
- PROPOSED CYCLE TRACK (Red coloured Surface course) (1.5M Min Width).
- PROPOSED COMBINED AREA
- PROPOSED RAISED ZEBRA CROSSING/SIDE ROAD TREATMENT
- GREEN AREA
- PROPOSED TACTILE PAVING AT CONTROLLED PEDESTRIAN CROSSING
- PROPOSED TACTILE PAVING AT UNCONTROLLED PEDESTRIAN CROSSING
- PROPOSED STORMWATER DRAINAGE
- PROPOSED FLASHING BELISHA BECON (CC-SCD-05138)
- EXISTING KERB LINE

Notes:

1: This is a Works Requirements Drawing and is to be Read in Conjunction with Volume A Works Requirements and all other Works Requirements Drawings and Documents.
2: For any discrepancies found please consult with Employer representative.
3: Do not Scale from this drawing
4: All dimensions are in meters unless otherwise stated.

© National Mapping Division of Tailte Éireann .
All rights reserved. Licence number CYAL50333446

Bonneagar Iompair Éireann Transport Infrastructure Ireland
GALWAY NATIONAL ROADS PROJECT OFFICE
Project Ireland 2040 Building Ireland's Future
Comhairle Chontae na Gaillimhe Galway County Council

National Roads Project Office, Galway County Council, Corporate House, Ballybrit Business Park, Galway
Uinsinn Finn, Director of Services for Physical Infrastructure, Fire and Emergency and Climate Change, Galway County Council

REVISION:	MADE BY:	DATE:

PROJECT:	N83 Baile Chláir Traffic Calming and Road Restoration Scheme
COMPONENT:	Work Requirement Drawings
TITLE:	Proposed Layout Plan (Sheet 6 of 8)
DESIGNED BY:	FILE NO.:
DRAWN BY: DMcG	SCALE: 1:250 @ A1 — DRAWING NO.: 2025-BCT-0000-T506 — REVISION: A
CHECKED BY: P.S.	DATE: July 2025