


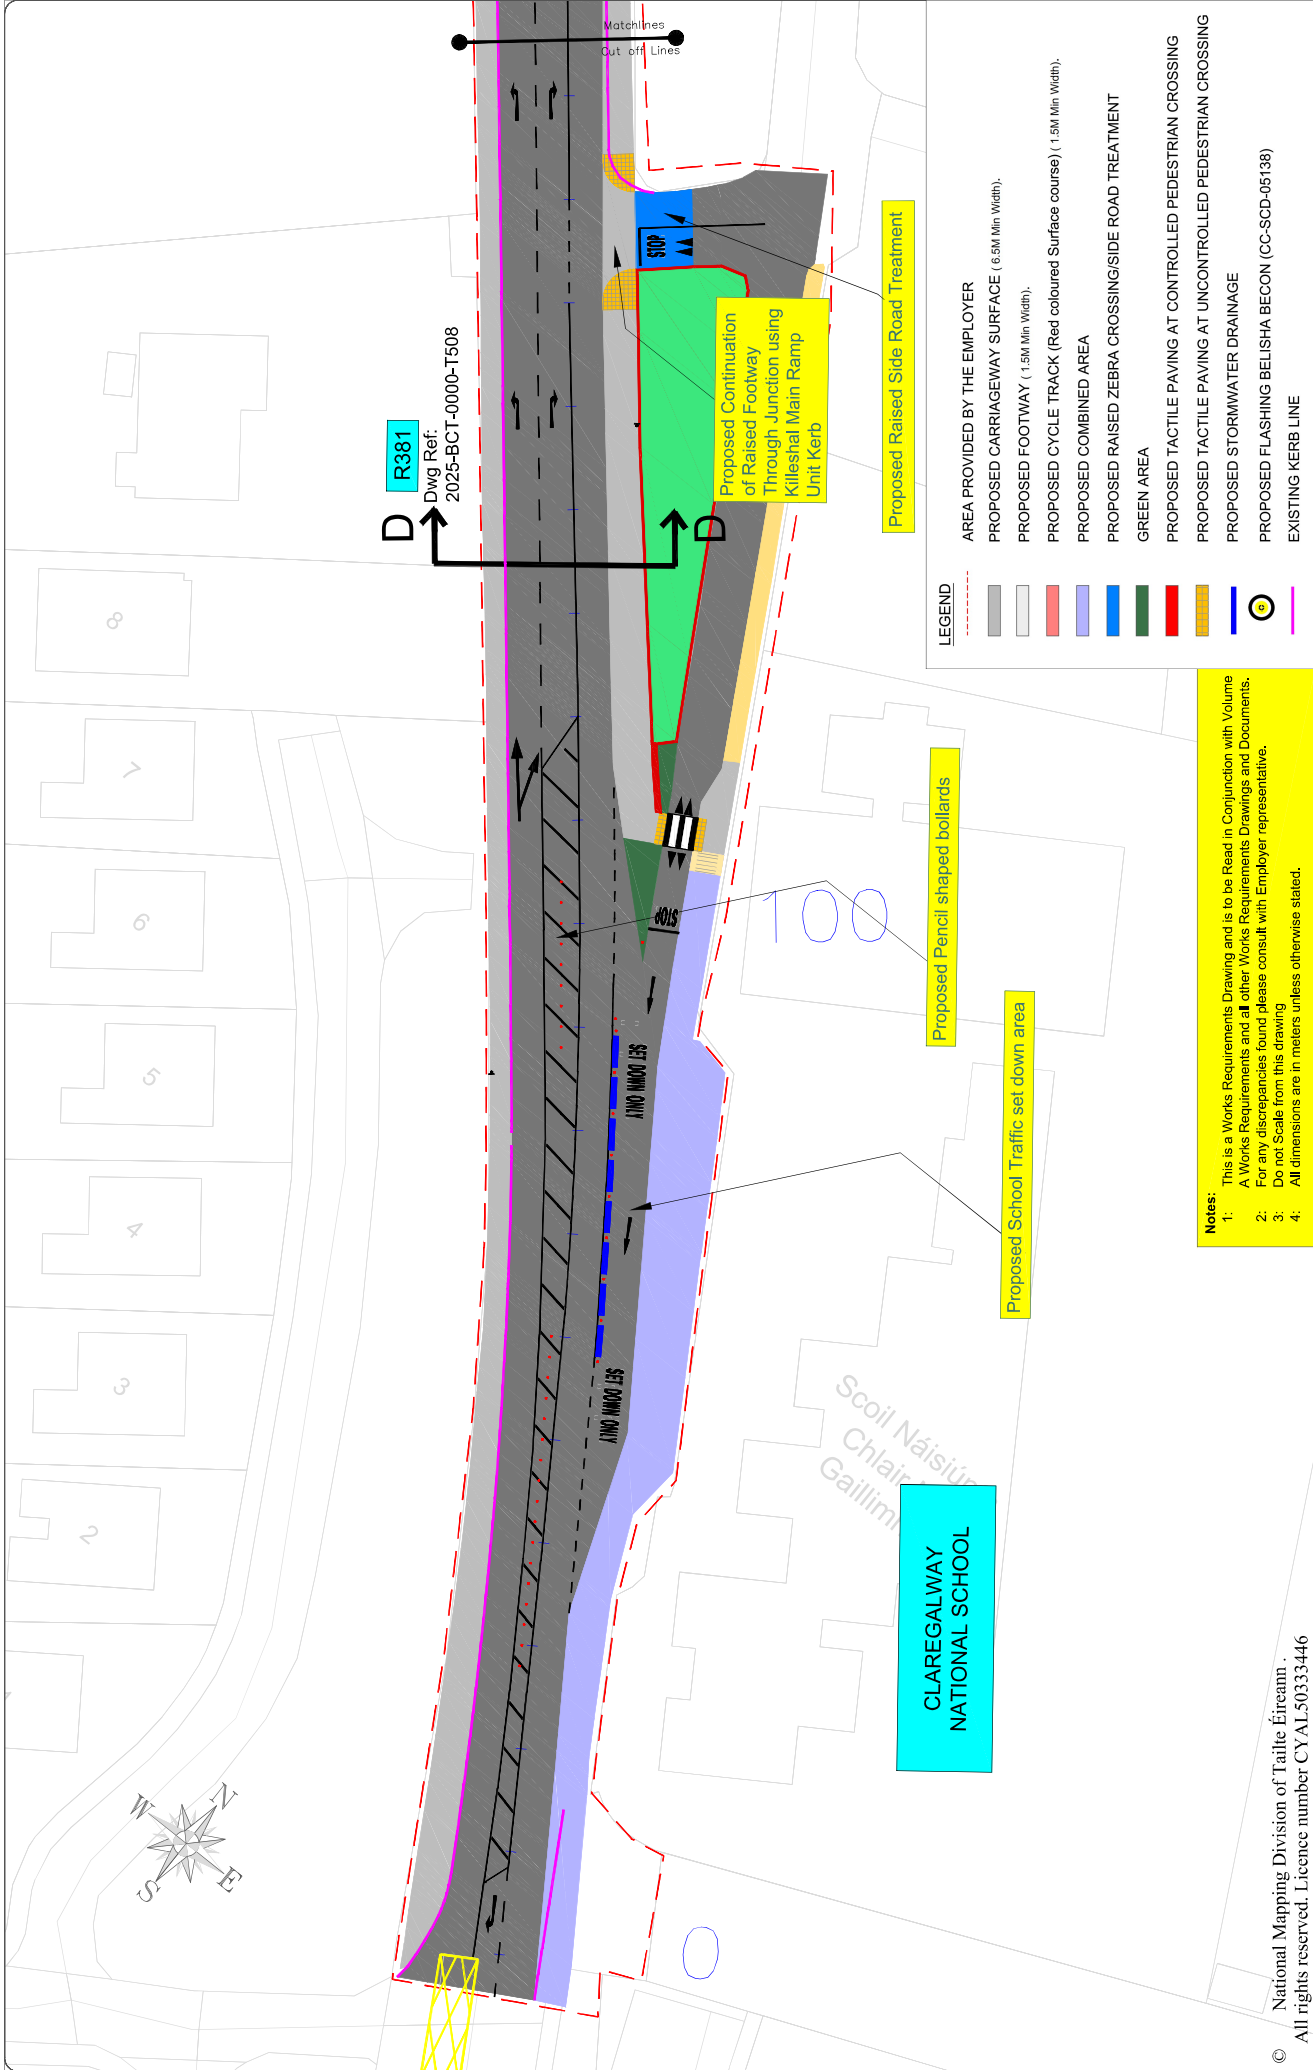

LEGEND

- AREA PROVIDED BY THE EMPLOYER
- PROPOSED CARRIAGEWAY SURFACE (6.5M Min Width)
- PROPOSED FOOTWAY (1.5M Min Width)
- PROPOSED CYCLE TRACK (Red coloured Surface course) (1.5M Min Width)
- PROPOSED COMBINED AREA
- PROPOSED RAISED ZEBRA CROSSINGSIDE ROAD TREATMENT
- GREEN AREA
- PROPOSED TACTILE PAVING AT CONTROLLED PEDESTRIAN CROSSING
- PROPOSED TACTILE PAVING AT UNCONTROLLED PEDESTRIAN CROSSING
- PROPOSED STORMWATER DRAINAGE
- PROPOSED FLASHING BELISHA BECON (CC-SCD-05138)
- EXISTING KERB LINE

Notes:

- This is a Works Requirements Drawing and is to be Read in Conjunction with Volume 1: A Works Requirements and all other Works Requirements Drawings and Documents.
- For any discrepancies found please consult with Employer representative.
- Do not Scale from this drawing
- All dimensions are in meters unless otherwise stated.



REVISION	MADE BY	DATE

PROJECT	N83 Baile Chláir Traffic Calming and Road Restoration Scheme		
COMPONENT	Work Requirement Drawings		
TITLE	Proposed Layout Plan (Sheet 1 of 8)		
DESIGNED BY	DESIGNED	DATE	APPROVED BY