


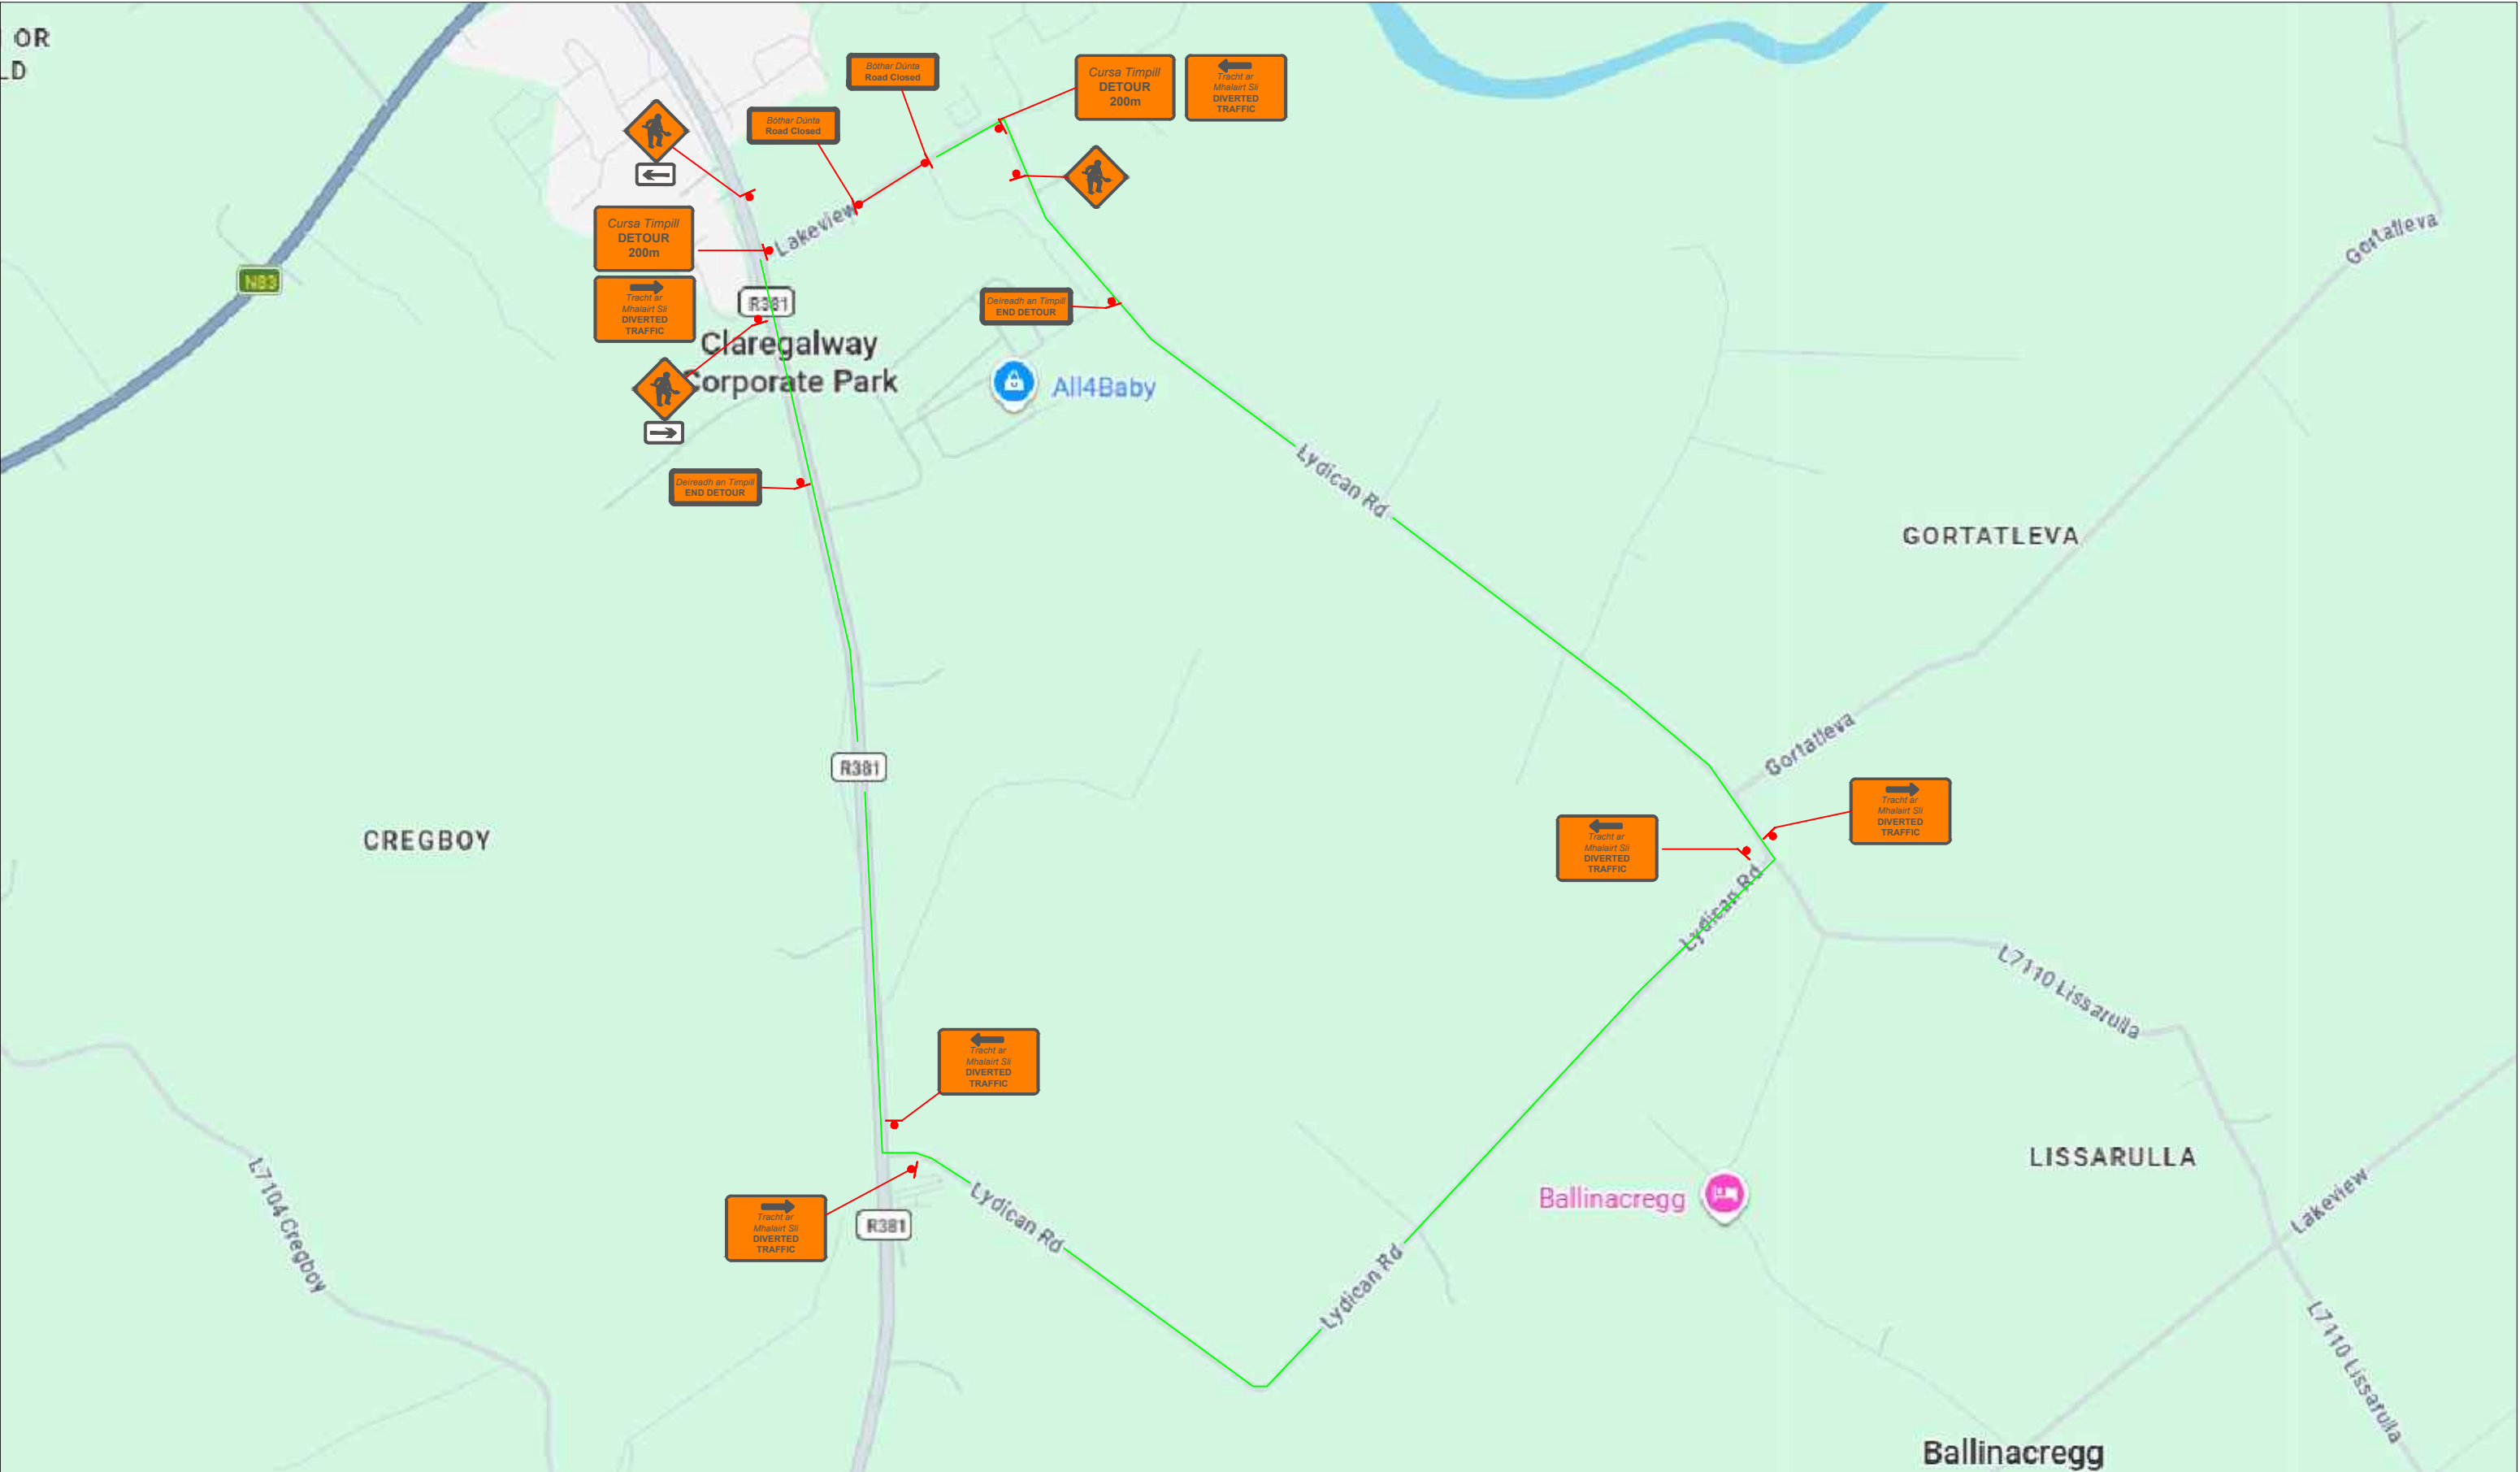

<p>Traffic Management Notes;</p> <p>1. All temporary traffic management shall be in accordance with Chapter 8 of the Traffic Signs Manual 2009.</p> <p>2. All temporary traffic management shall be in accordance with the Traffic Signs Regulations & General Directions 2016.</p> <p>3. All Temporary Traffic Management shall conform to the Safety at Street Works & Road Works, A Code of Practice 2013.</p> <p>4. All Temporary Traffic Management Signs should be located 450mm, minimum from the kerb face.</p> <p>5. All Temporary Traffic Management sign locations are indicative and are subject to on site approval from the Person in Charge.</p> <p>Note: Drawing NTS</p>	<p>Drawing Notes;</p> <p>This drawing has been produced for the specific client and project identified below and is not intended for use by any other person or for any other purpose.</p> <p>This Drawing is a representation of the traffic management systems, which must be installed by qualified personnel. Distances between signs may not be to scale, for the purposes of clarity.</p> <p>On installations Taper Lengths, Safety Zones, Minimum Visibility to first sign & Minimum size of Signs and Cones will conform to Chapter 8 Guidelines for the speed of road.</p>	<table><tr><td>Key</td><td><div><div></div>Road Closure</div><div><div></div>Diversion Route</div></td></tr><tr><td></td><td></td></tr></table>	Key	<div><div></div>Road Closure</div> <div><div></div>Diversion Route</div>				<table><tr><td>Works Location;</td><td>Lakeview Galway</td></tr><tr><td>Speed of Road;</td><td><div><div>50</div><div>Km/h</div></div></td></tr></table>	Works Location;	Lakeview Galway	Speed of Road;	<div><div>50</div><div>Km/h</div></div>	<table><tr><td>Drawing Number;</td><td>TM-LG-01</td></tr><tr><td>Date Drawn;</td><td>08/09/26</td></tr><tr><td>Drawn By;</td><td>MC</td></tr><tr><td>Project Details;</td><td>Road Closure</td></tr></table>	Drawing Number;	TM-LG-01	Date Drawn;	08/09/26	Drawn By;	MC	Project Details;	Road Closure	<div><div><div>HBS</div></div><div><div>HBS Ltd.</div><div>40 Manse Road</div><div>Castlereagh</div><div>BT8 6SA</div><div>028 90708280</div><div>www.hbsonline.co.uk</div></div></div>
Key	<div><div></div>Road Closure</div> <div><div></div>Diversion Route</div>																					
Works Location;	Lakeview Galway																					
Speed of Road;	<div><div>50</div><div>Km/h</div></div>																					
Drawing Number;	TM-LG-01																					
Date Drawn;	08/09/26																					
Drawn By;	MC																					
Project Details;	Road Closure																					